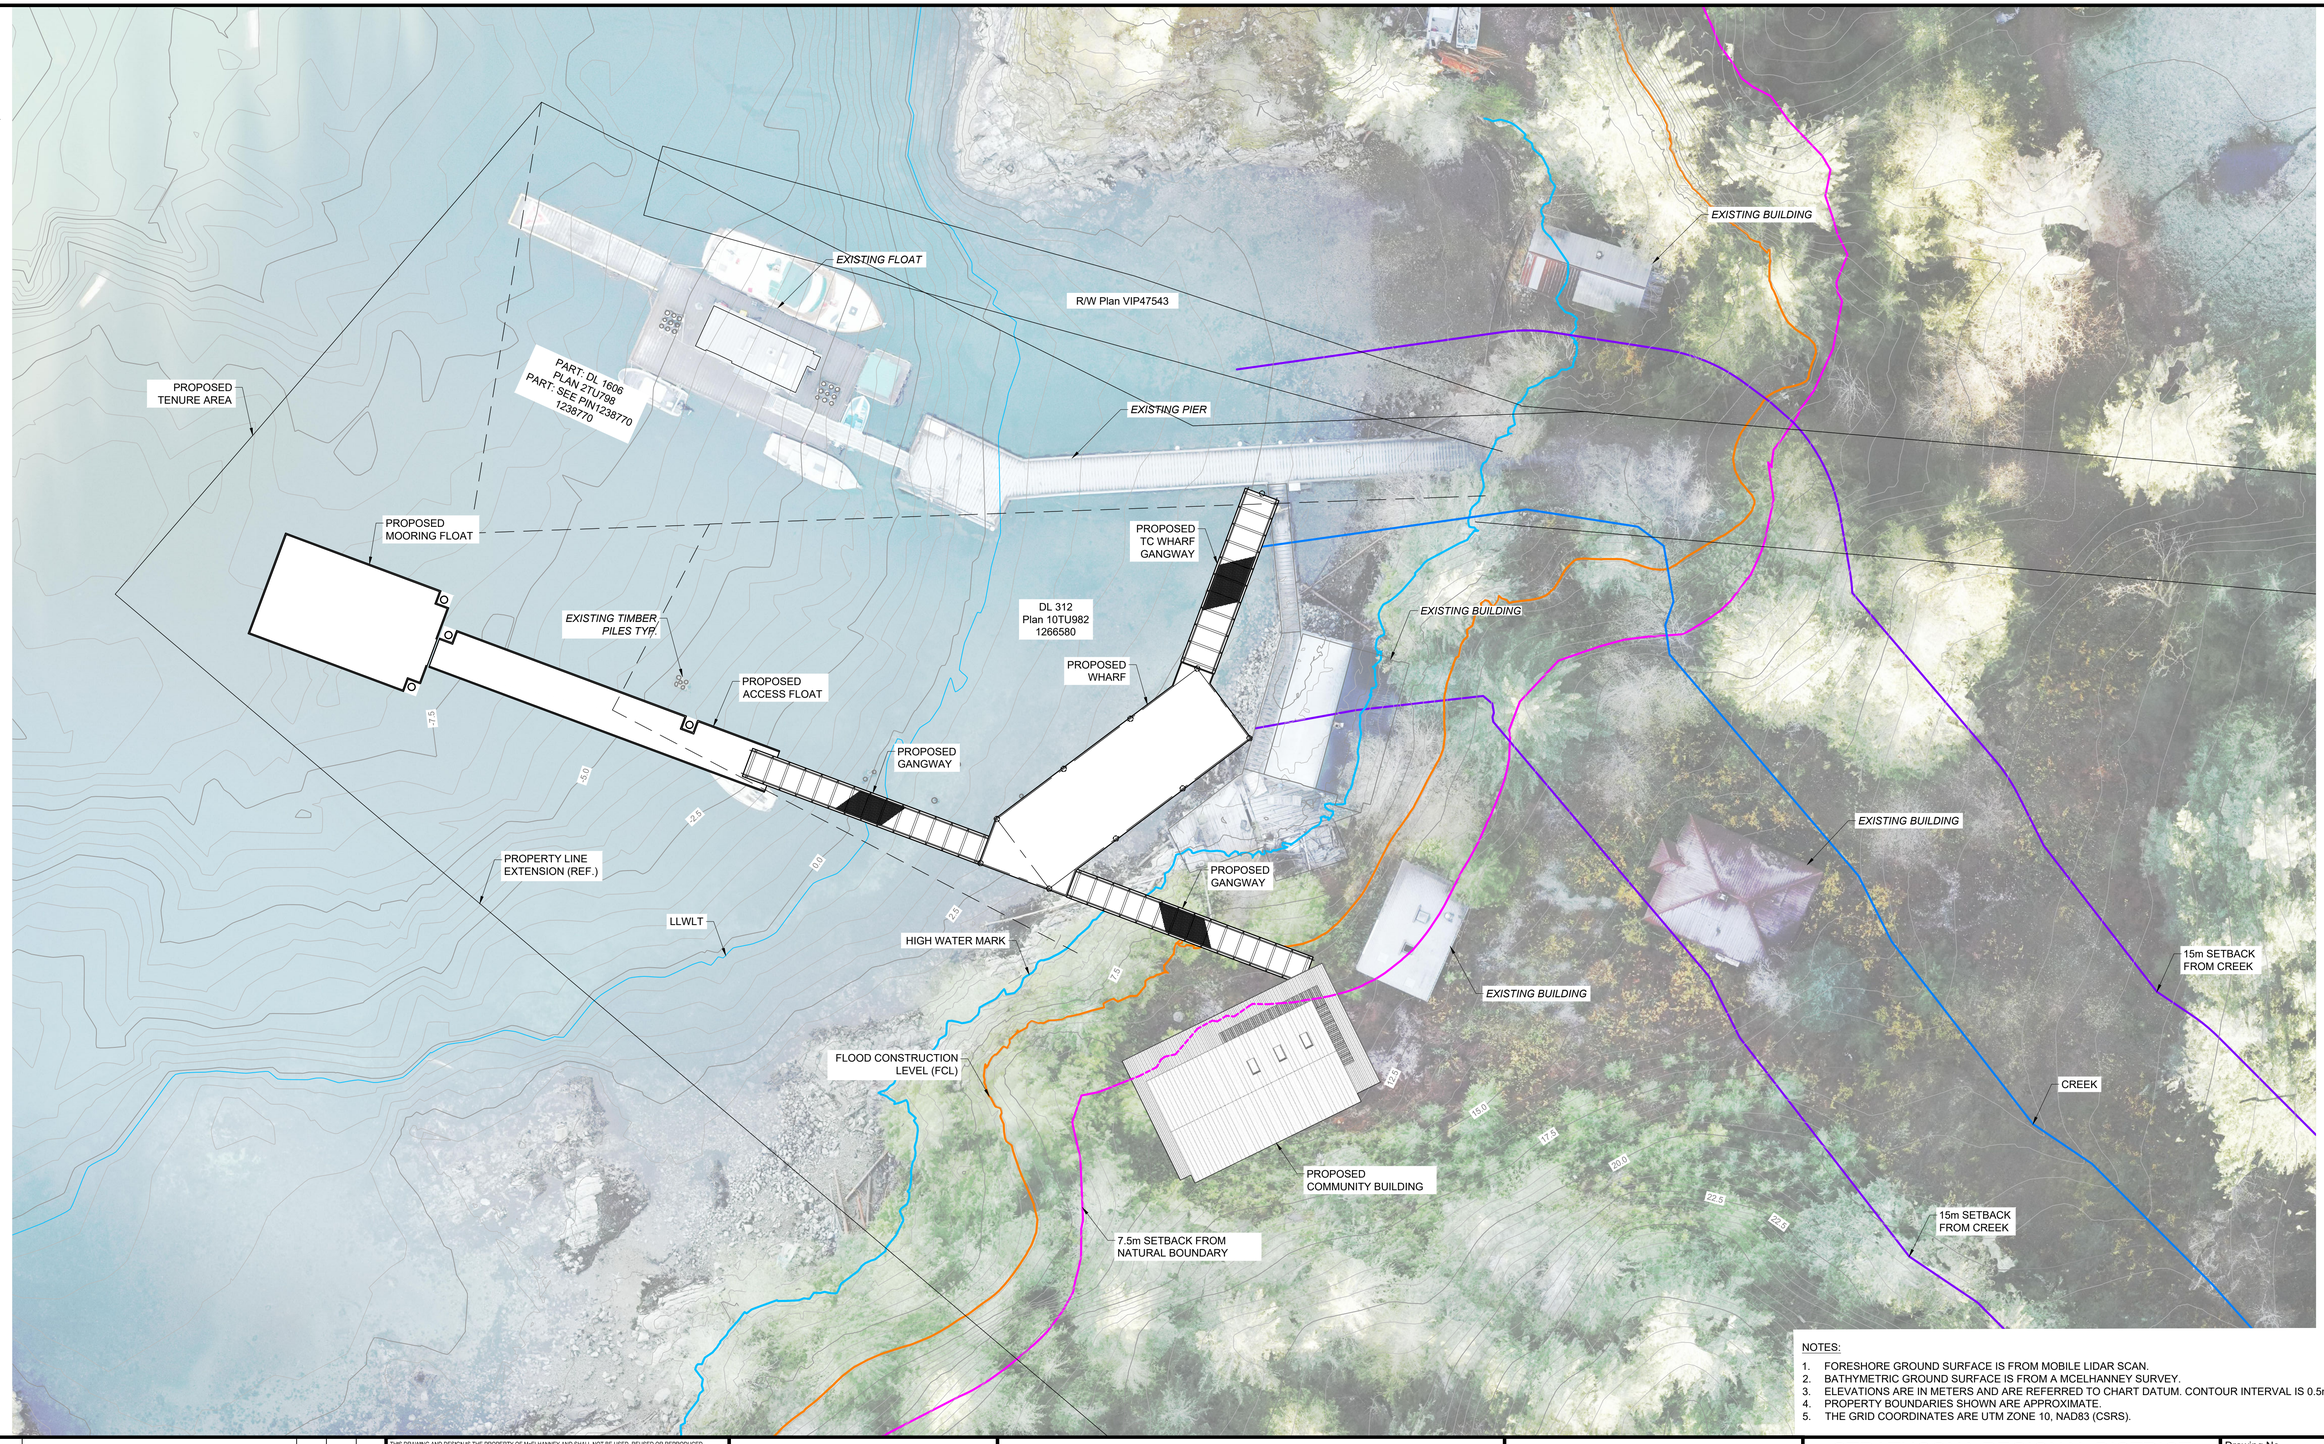

NOTES:

1. FORESHORE GROUND SURFACE IS FROM MOBILE LIDAR SCAN.
2. BATHYMETRIC GROUND SURFACE IS FROM A MCELHANNEY SURVEY.
3. ELEVATIONS ARE IN METERS AND ARE REFERRED TO CHART DATUM. CONTOUR INTERVAL IS 0.5m.
4. PROPERTY BOUNDARIES SHOWN ARE APPROXIMATE.
5. THE GRID COORDINATES ARE UTM ZONE 10, NAD83 (CSRS).

Rev	Date	Description	Drawn	Design	App'd
-	-	-	-	-	-
-	-	-	-	-	-
-	-	-	-	-	-
-	-	-	-	-	-
-	-	-	-	-	-
-	-	-	-	-	-
-	-	-	-	-	-
PA	2024-11-14	ISSUED FOR INFORMATION	RP	ZT	ZT

THIS DRAWING AND DESIGN IS THE PROPERTY OF McELHANNEY AND SHALL NOT BE USED, REUSED OR REPRODUCED WITHOUT THE CONSENT OF McELHANNEY. McELHANNEY WILL NOT BE HELD RESPONSIBLE FOR THE IMPROPER OR UNAUTHORIZED USE OF THIS DRAWING AND DESIGN.

THIS DRAWING AND DESIGN HAS BEEN PREPARED FOR THE CLIENT IDENTIFIED, TO MEET THE STANDARDS AND REQUIREMENTS OF THE APPLICABLE PUBLIC AGENCIES AT THE TIME OF PREPARATION. McELHANNEY, ITS EMPLOYEES, SUBCONSULTANTS AND AGENTS WILL NOT BE LIABLE FOR ANY LOSSES OR OTHER CONSEQUENCES RESULTING FROM THE USE OR RELIANCE UPON, OR ANY CHANGES MADE TO, THIS DRAWING, BY ANY THIRD PARTY, INCLUDING CONTRACTORS, SUPPLIERS, CONSULTANTS AND STAKEHOLDERS, OR THEIR EMPLOYEES OR AGENTS, WITHOUT McELHANNEY'S PRIOR WRITTEN CONSENT.

INFORMATION ON EXISTING UNDERGROUND FACILITIES MAY NOT BE COMPLETE OR ACCURATE. McELHANNEY, ITS EMPLOYEES AND DIRECTORS ARE NOT RESPONSIBLE NOR LIABLE FOR THE LOCATION OF ANY UNDERGROUND CONDUITS, PIPES, CABLES OR OTHER FACILITIES WHETHER SHOWN OR OMITTED FROM THIS PLAN. PRIOR TO CONSTRUCTION CONTRACTOR SHALL EXPOSE LOCATIONS OF ALL EXISTING FACILITIES BY HAND DIGGING OR HYDROVAC AND ADVISE THE ENGINEER OF POTENTIAL CONFLICTS.

0 1:250 10

ORIGINAL DWG SIZE: ANSI D (22" x 34")

McElhanney
1211 Ryan Road,
Courtenay BC V9N 3R6
Tel. 250 338 5495

PRELIMINARY
NOT FOR CONSTRUCTION

THIS DRAWING HAS NOT BEEN APPROVED AND MAY CONTAIN ERRORS AND OMISSIONS

STRATHCONA REGIONAL DISTRICT
990 CEDAR STREET, CAMPBELL RIVER, BC V9W 7Z8

SURGE NARROWS
PROPOSED SITE PLAN LAYOUT

Drawing No.
SK01

Project Number
2211-71343-01

Rev.
-

DESTROY ALL PRINTS BEARING PREVIOUS REVISION

McElhanney ANSI D - 2019-04-16
DATE: 2024-11-14, 16:29 FILE: \\corp\TAL-clu\221\2-PROJECTS\71300-71399\2211-71343-01-SRD Surge Narrows\07_DRAWINGS\01_Sheets\Existing Site Plan Layout\71343-01-MA-SK01-SK02.dwg